
Mastiles Lane from Street Gate to Kilnsey

Scale 1:25,000

Route covered by Traffic Regulation Order

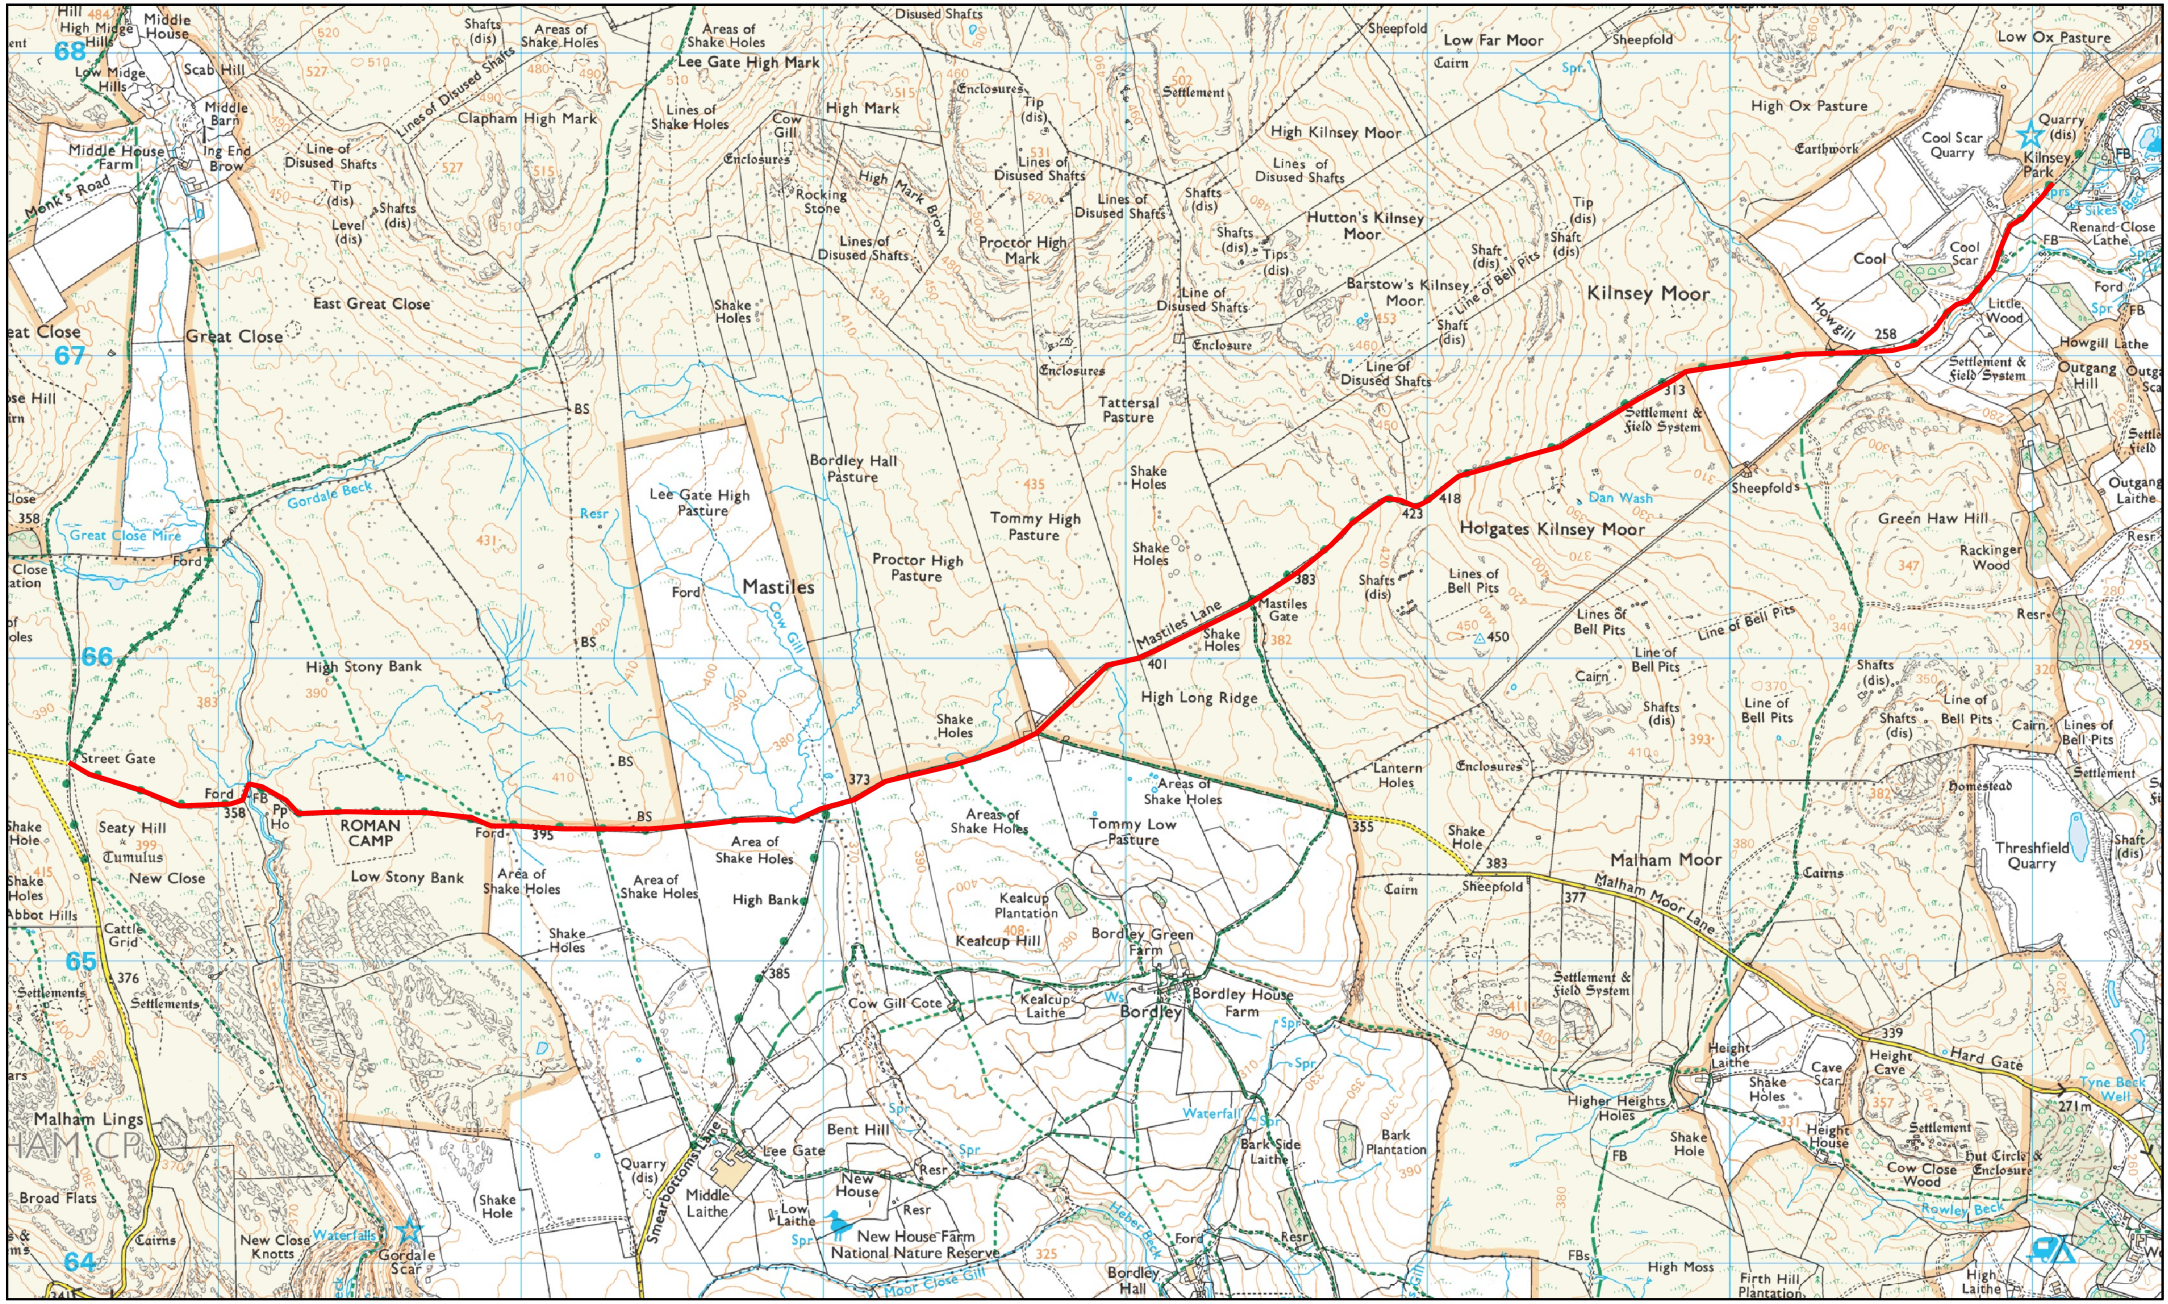

© Crown copyright and database rights 2026 Ordnance Survey AC0000819132